



PART PLAN - 75th FLOOR

REMOVE FA DAMPERS
MIN ALD (33,000) 11'-8" Wx5'-10" H (TOP)
VAR ALD (22,000) 11'-8" Wx5'-2" H (BOT)

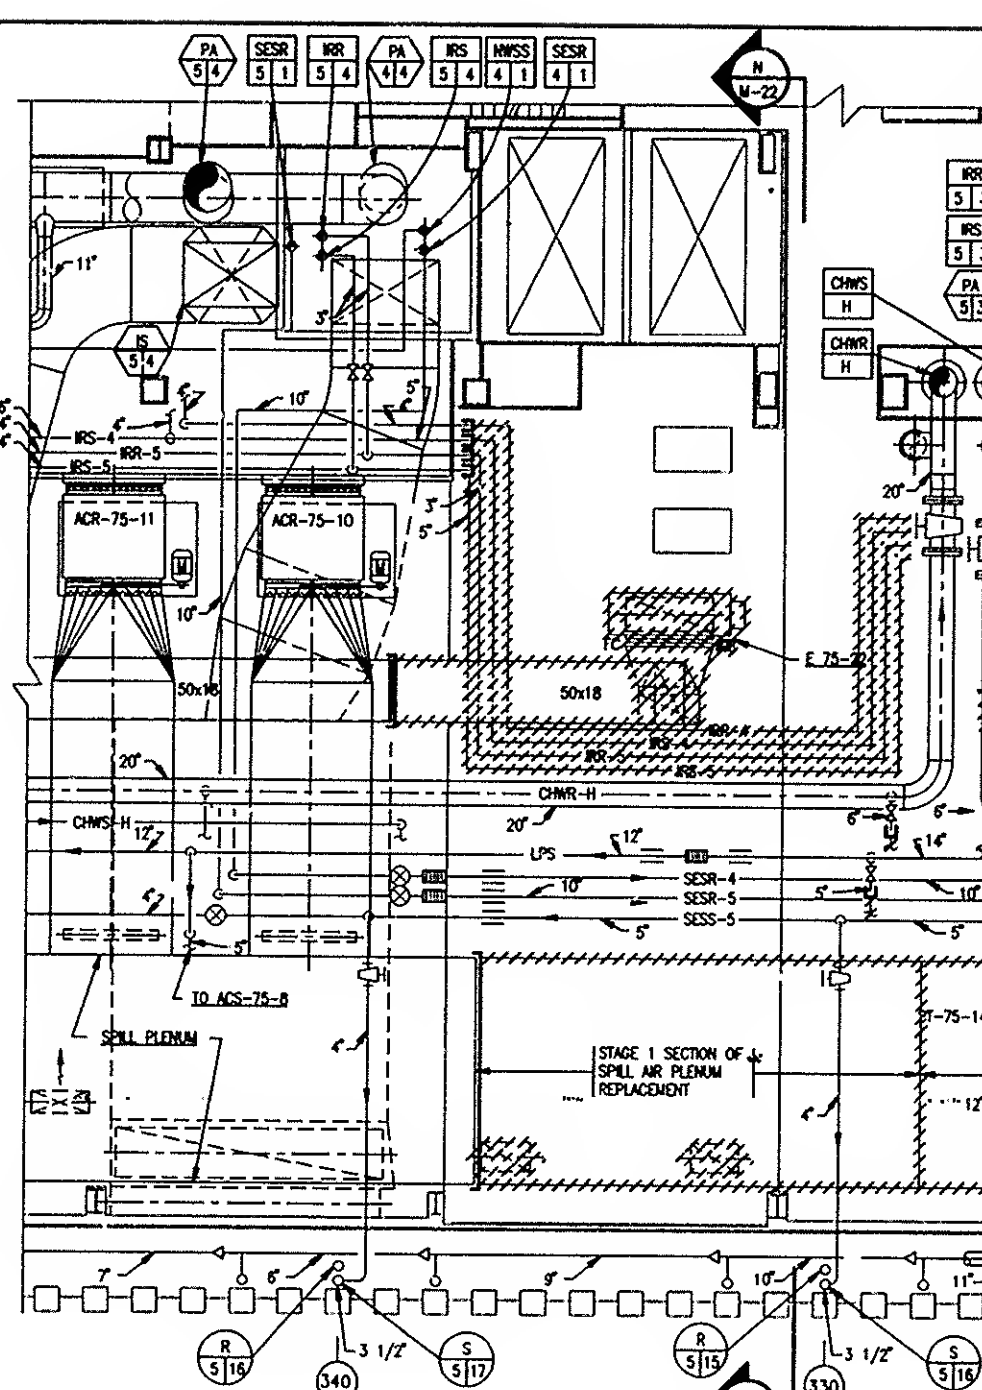

PART PLAN - 76th FLOOR

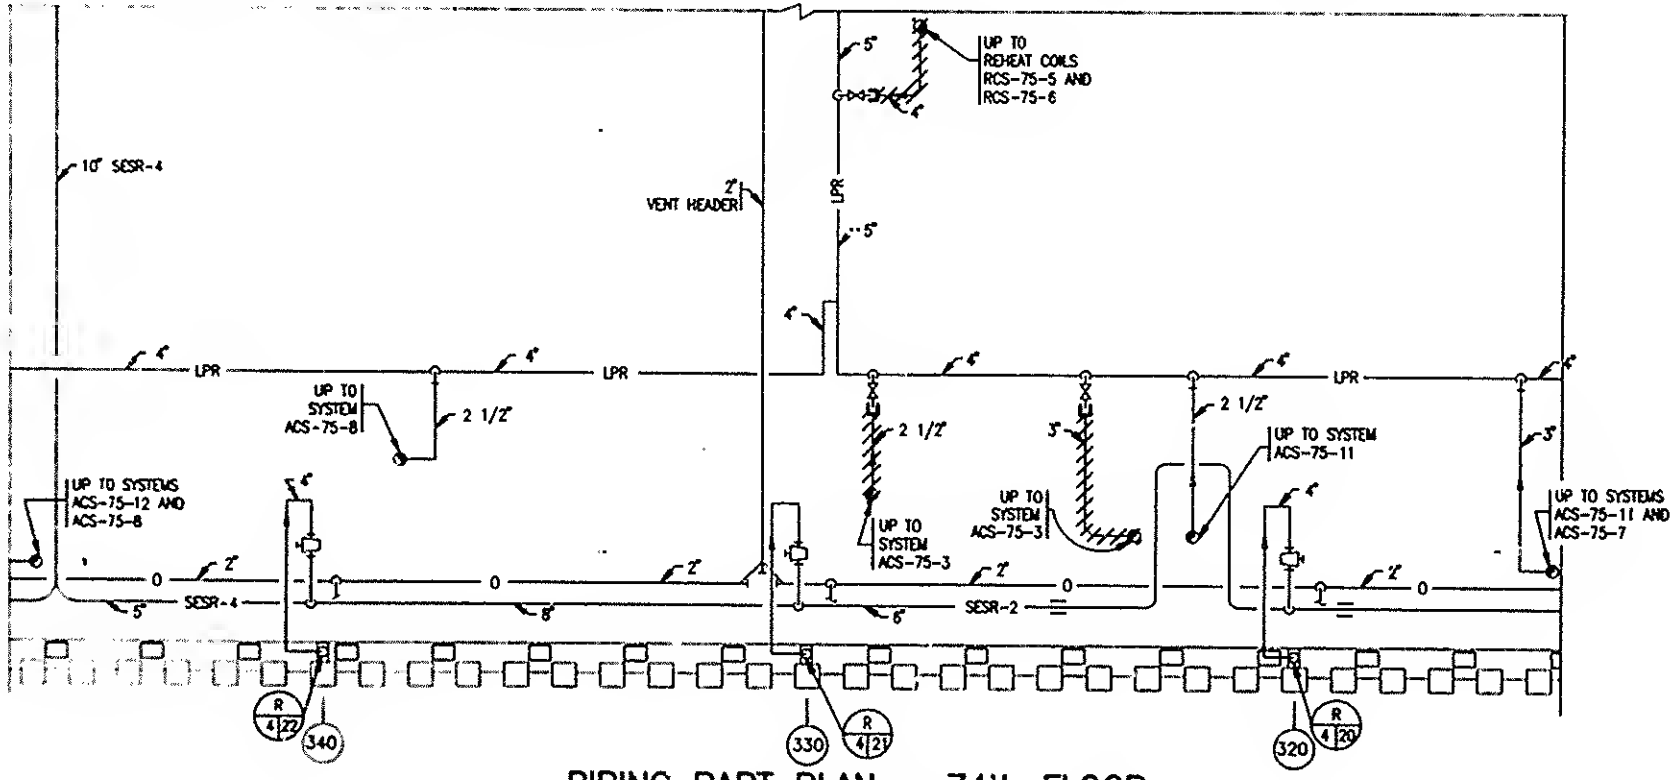

PIPING PART PLAN - 74th FLOOR